ANI CCTV Installation concept

TOMAS TECH CO., LTD.

Make by Nattapol (IoT Engineer)
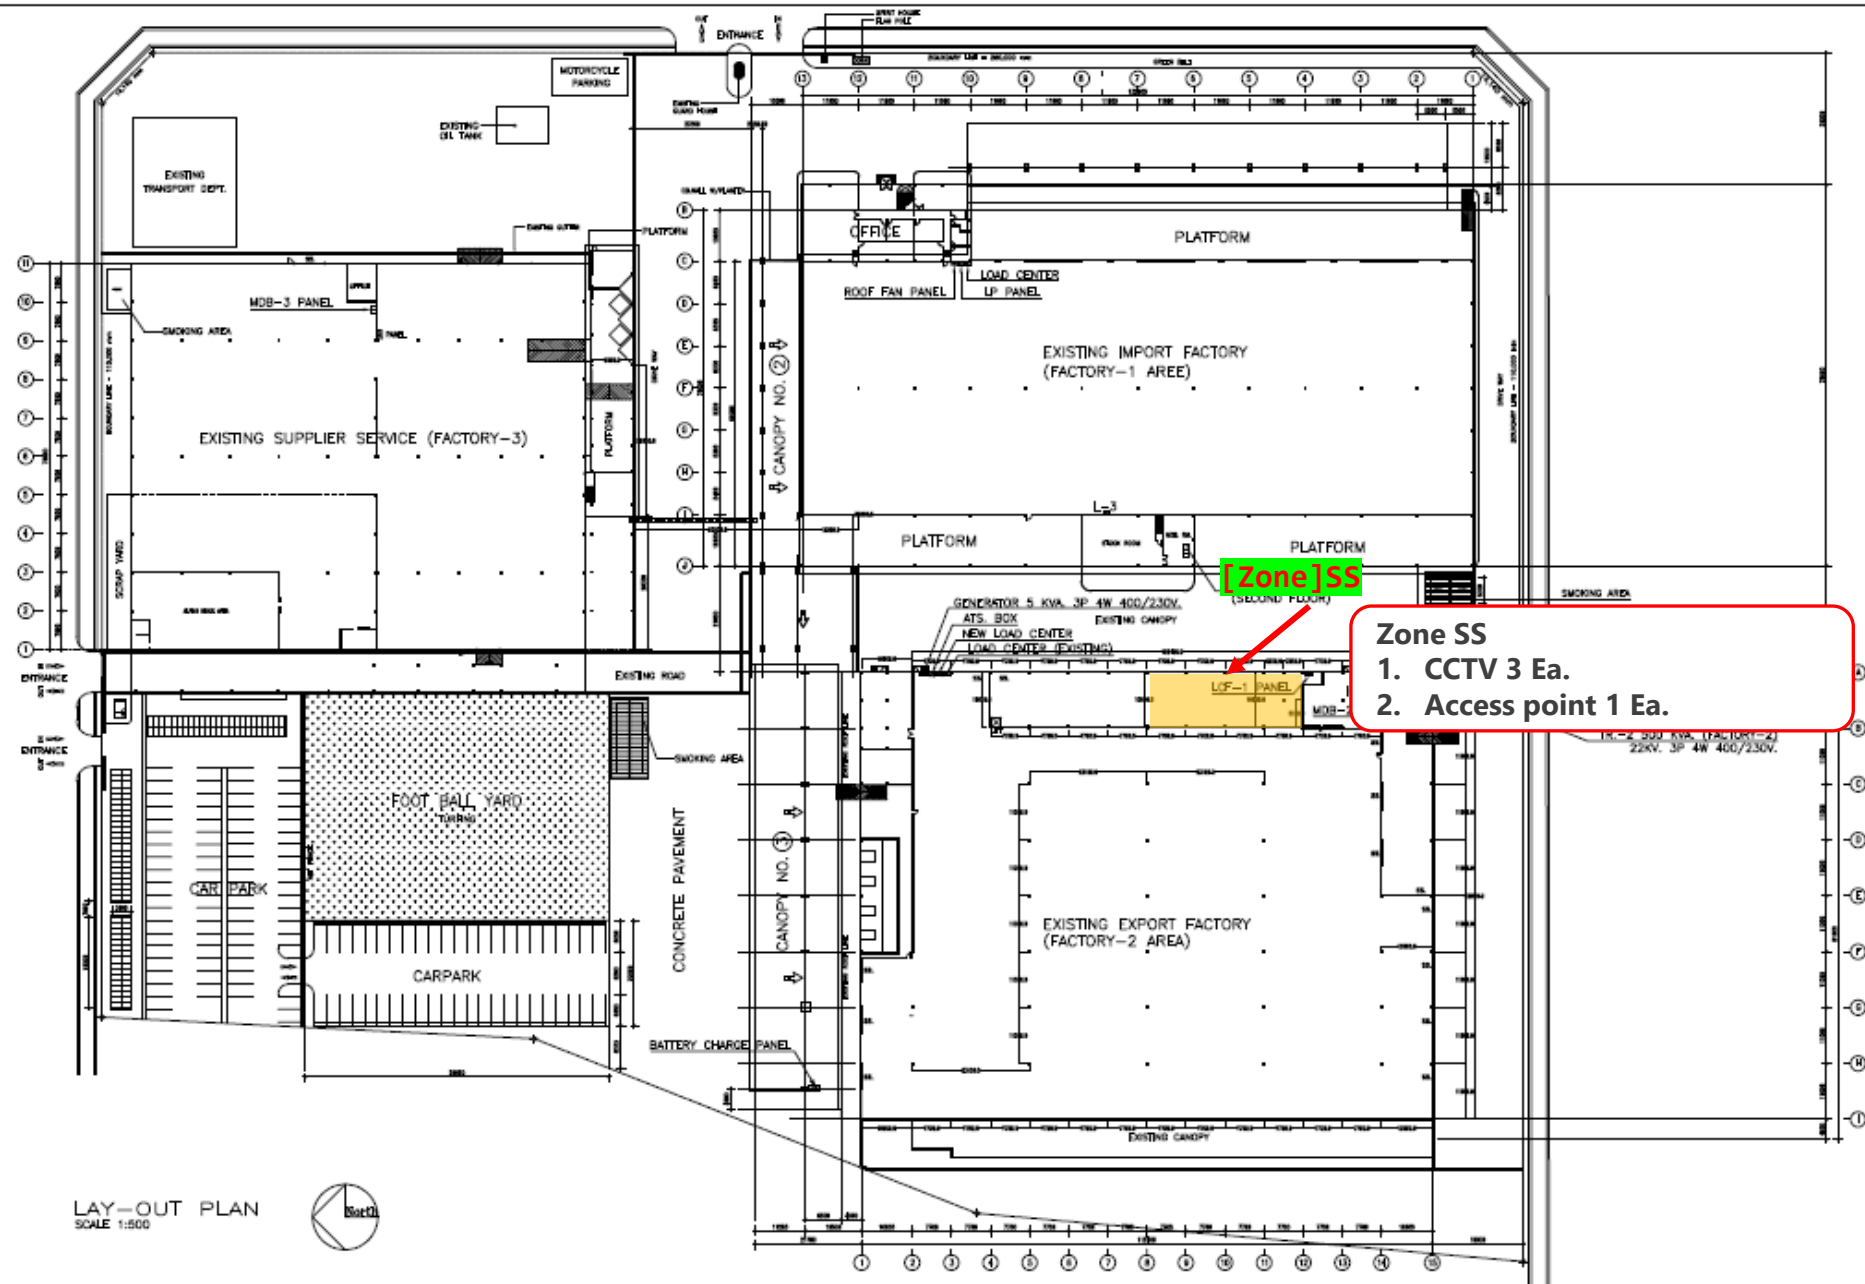
Layout plant

[Zone]KD_Special

Zone KD
1.CCTV = 1 Ea.
2.Access point 1 Ea.

LAY-OUT PLAN
SCALE 1:500

[Zone]Shipping

Zone Shipping
1.Access point 1 Ea.

LAY-OUT PLAN
SCALE 1:500

Zone Inner packing (Concept 1)
1. CCTV 8 Ea. (2/Table)
2.Access point 1 Ea.

Zone Inner packing (Concept 2)
1. CCTV 4 Ea. (1/Table)
2.Access point 1 Ea.

[Zone]Inner_Packing

LAY-OUT PLAN
SCALE 1:500

Inner packing (Concept 1/2)

| Inner packing (Concept 1/1)

Zone SS
1. CCTV 3 Ea.
2. Access point 1 Ea.

LAY-OUT PLAN
SCALE 1:500

| SS

[Zone]Packing Line

Zone Packing line (Concept 1)
1. CCTV 88 Ea. (8 Ea./Line)(1 Ea./Box)
2. Access point 8 Ea.

Zone Packing line (Concept 2)
1. CCTV 33 Ea. (3 Ea./Line)(1 Ea./3Box)
2. Access point 8 Ea.

LAY-OUT PLAN
SCALE 1:500

[Zone]Store_Area

Zone Store area
1. CCTV 8 Ea.

[Zone]Receiving

Zone receiving
1. CCTV 3 Ea.
2. Access point 3 Ea.

LAY-OUT PLAN
SCALE 1:500
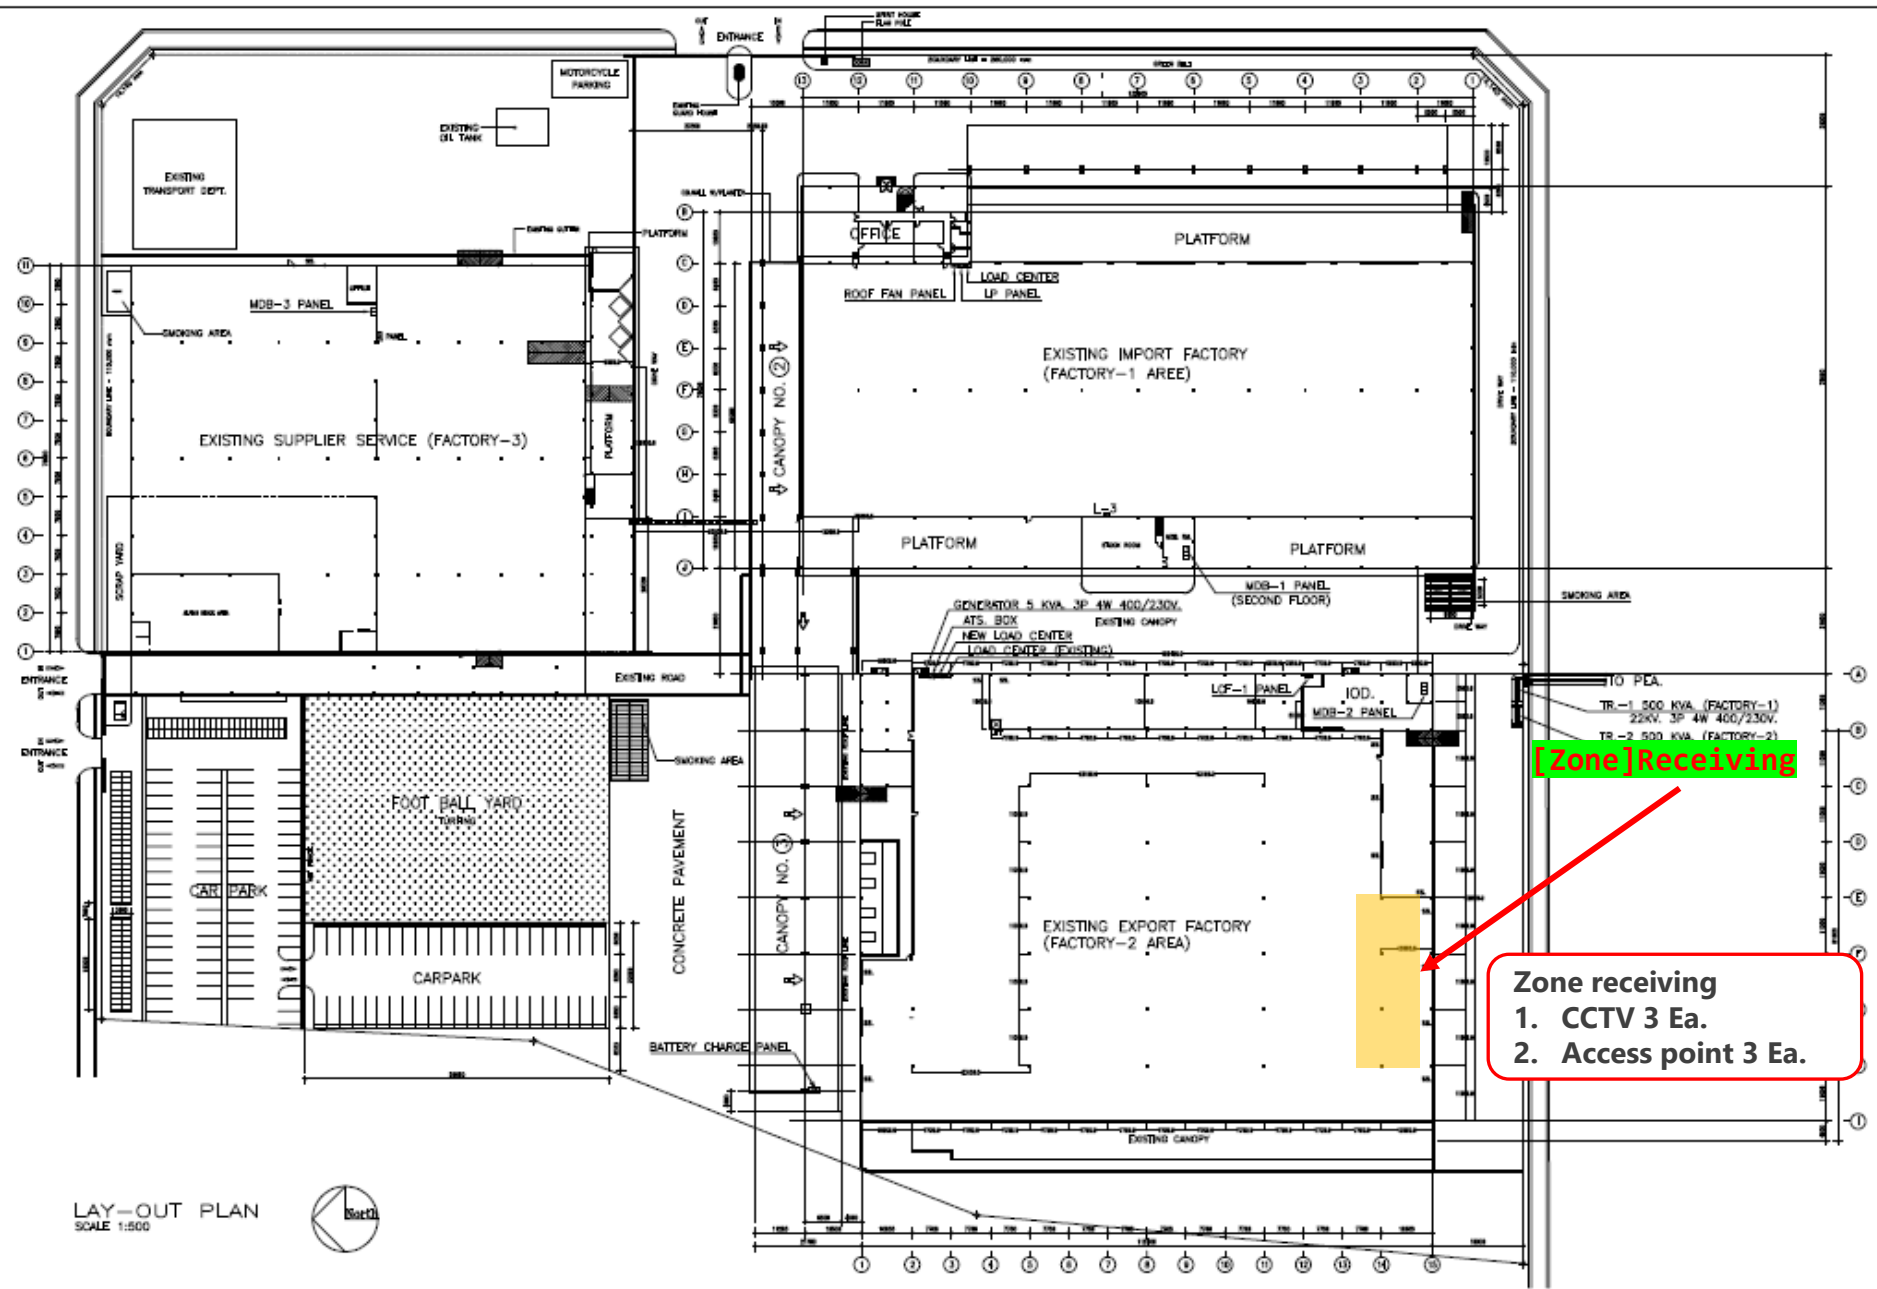
| Summarize

No.	Zone	CCTV (Concept 1)	CCTV (Concept 2)	Access point
1	KD_Special	1	1	1
2	Shipping	1	2	1
3	Inner packing	8	4	1
4	SS	3	3	1
5	Packing line	88	33	8
6	Store area	8	8	-
7	Receiving	3	3	3
	Summarize	112	54	15